


192-02A

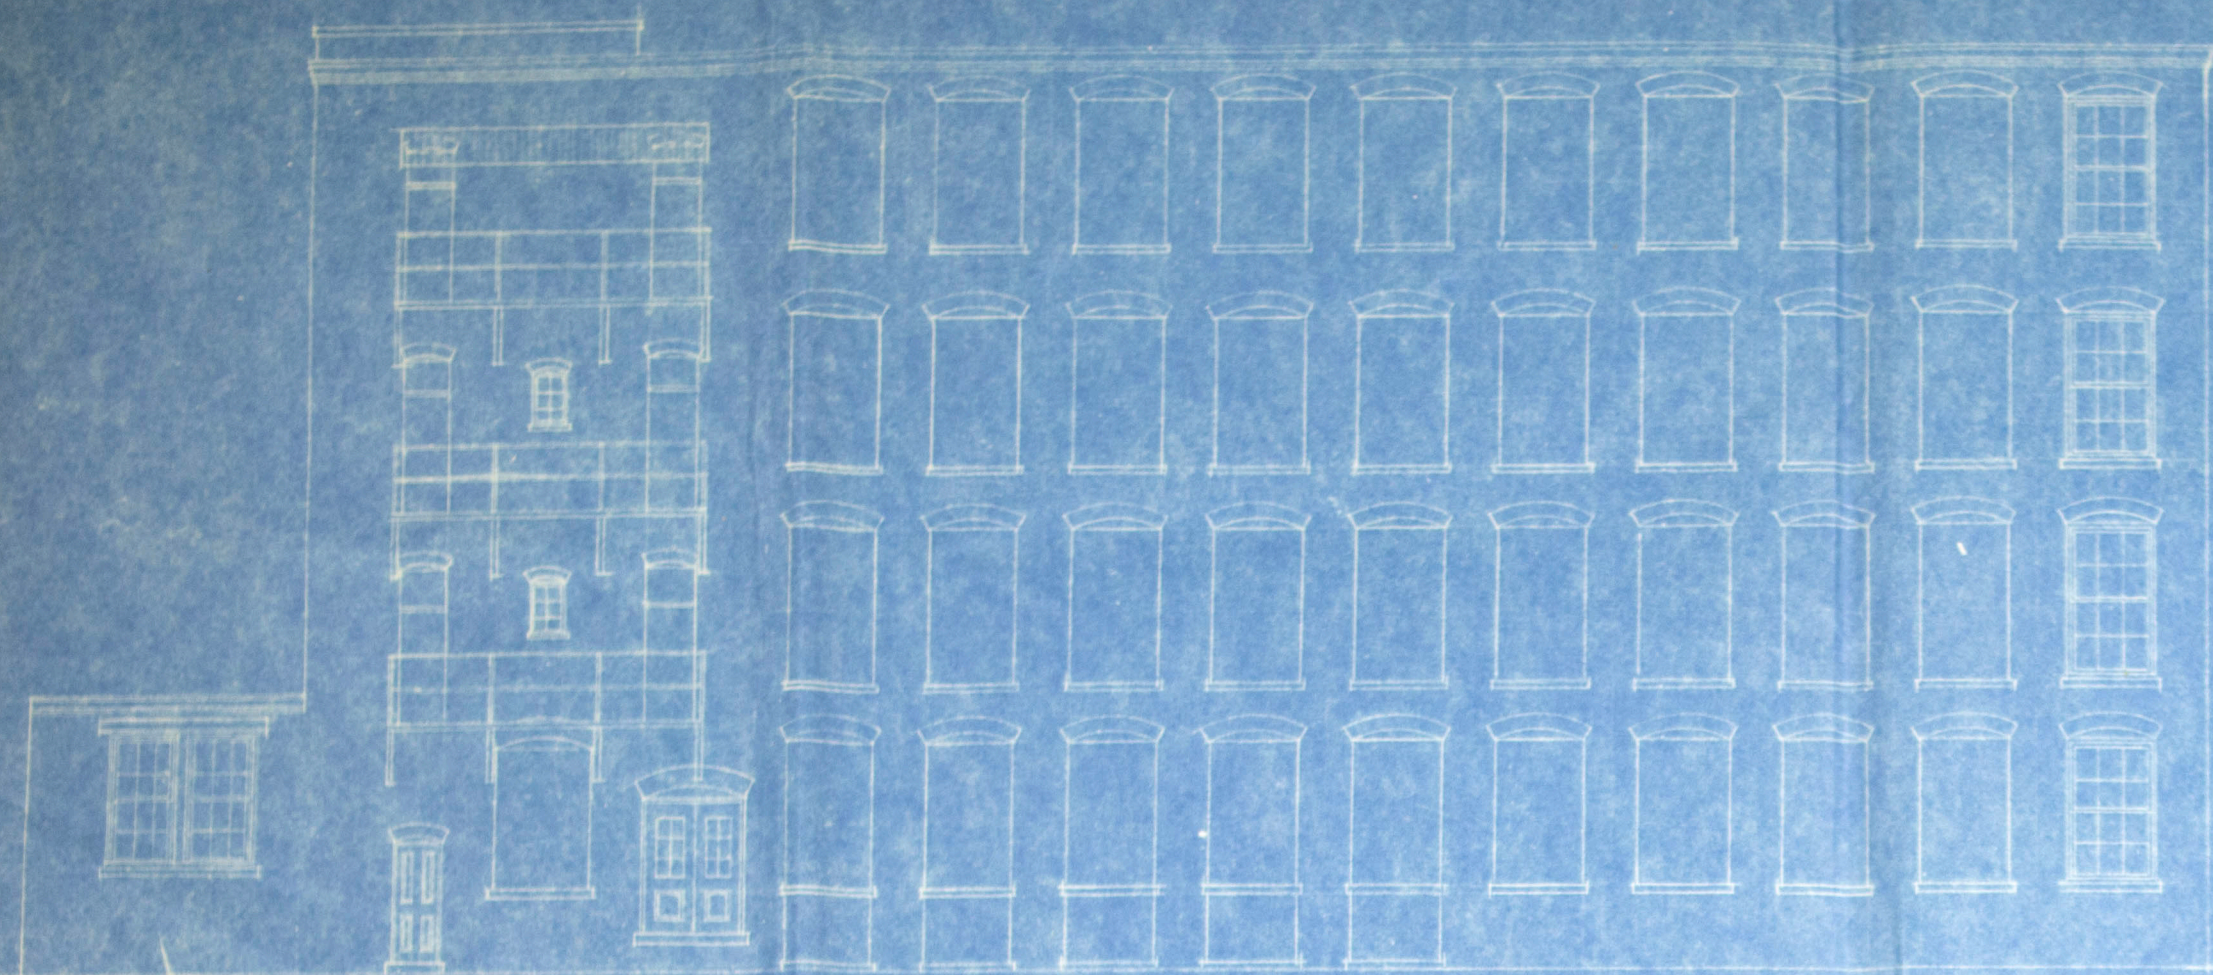

RANDOLPH ST. ELEVATION





VINE ST. ELEVATION

192-02A

ADDITION TO PLANT OF
WM. BOEREL & CO.
516 & 518 VINE STREET
M. WARD EAGBY, C.E.
1420 CHESTNUT ST.
PHILADELPHIA, PA.
SCALE 1/4" = 1'-0"
DATE 6-25-13



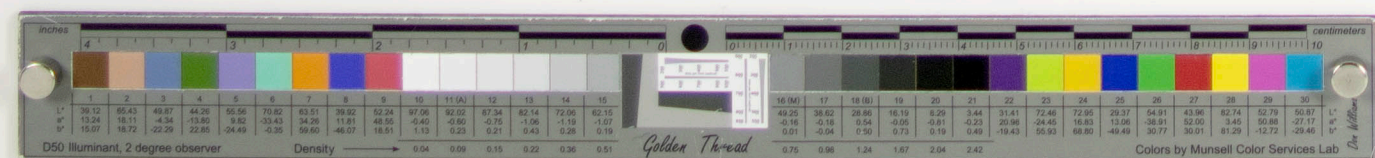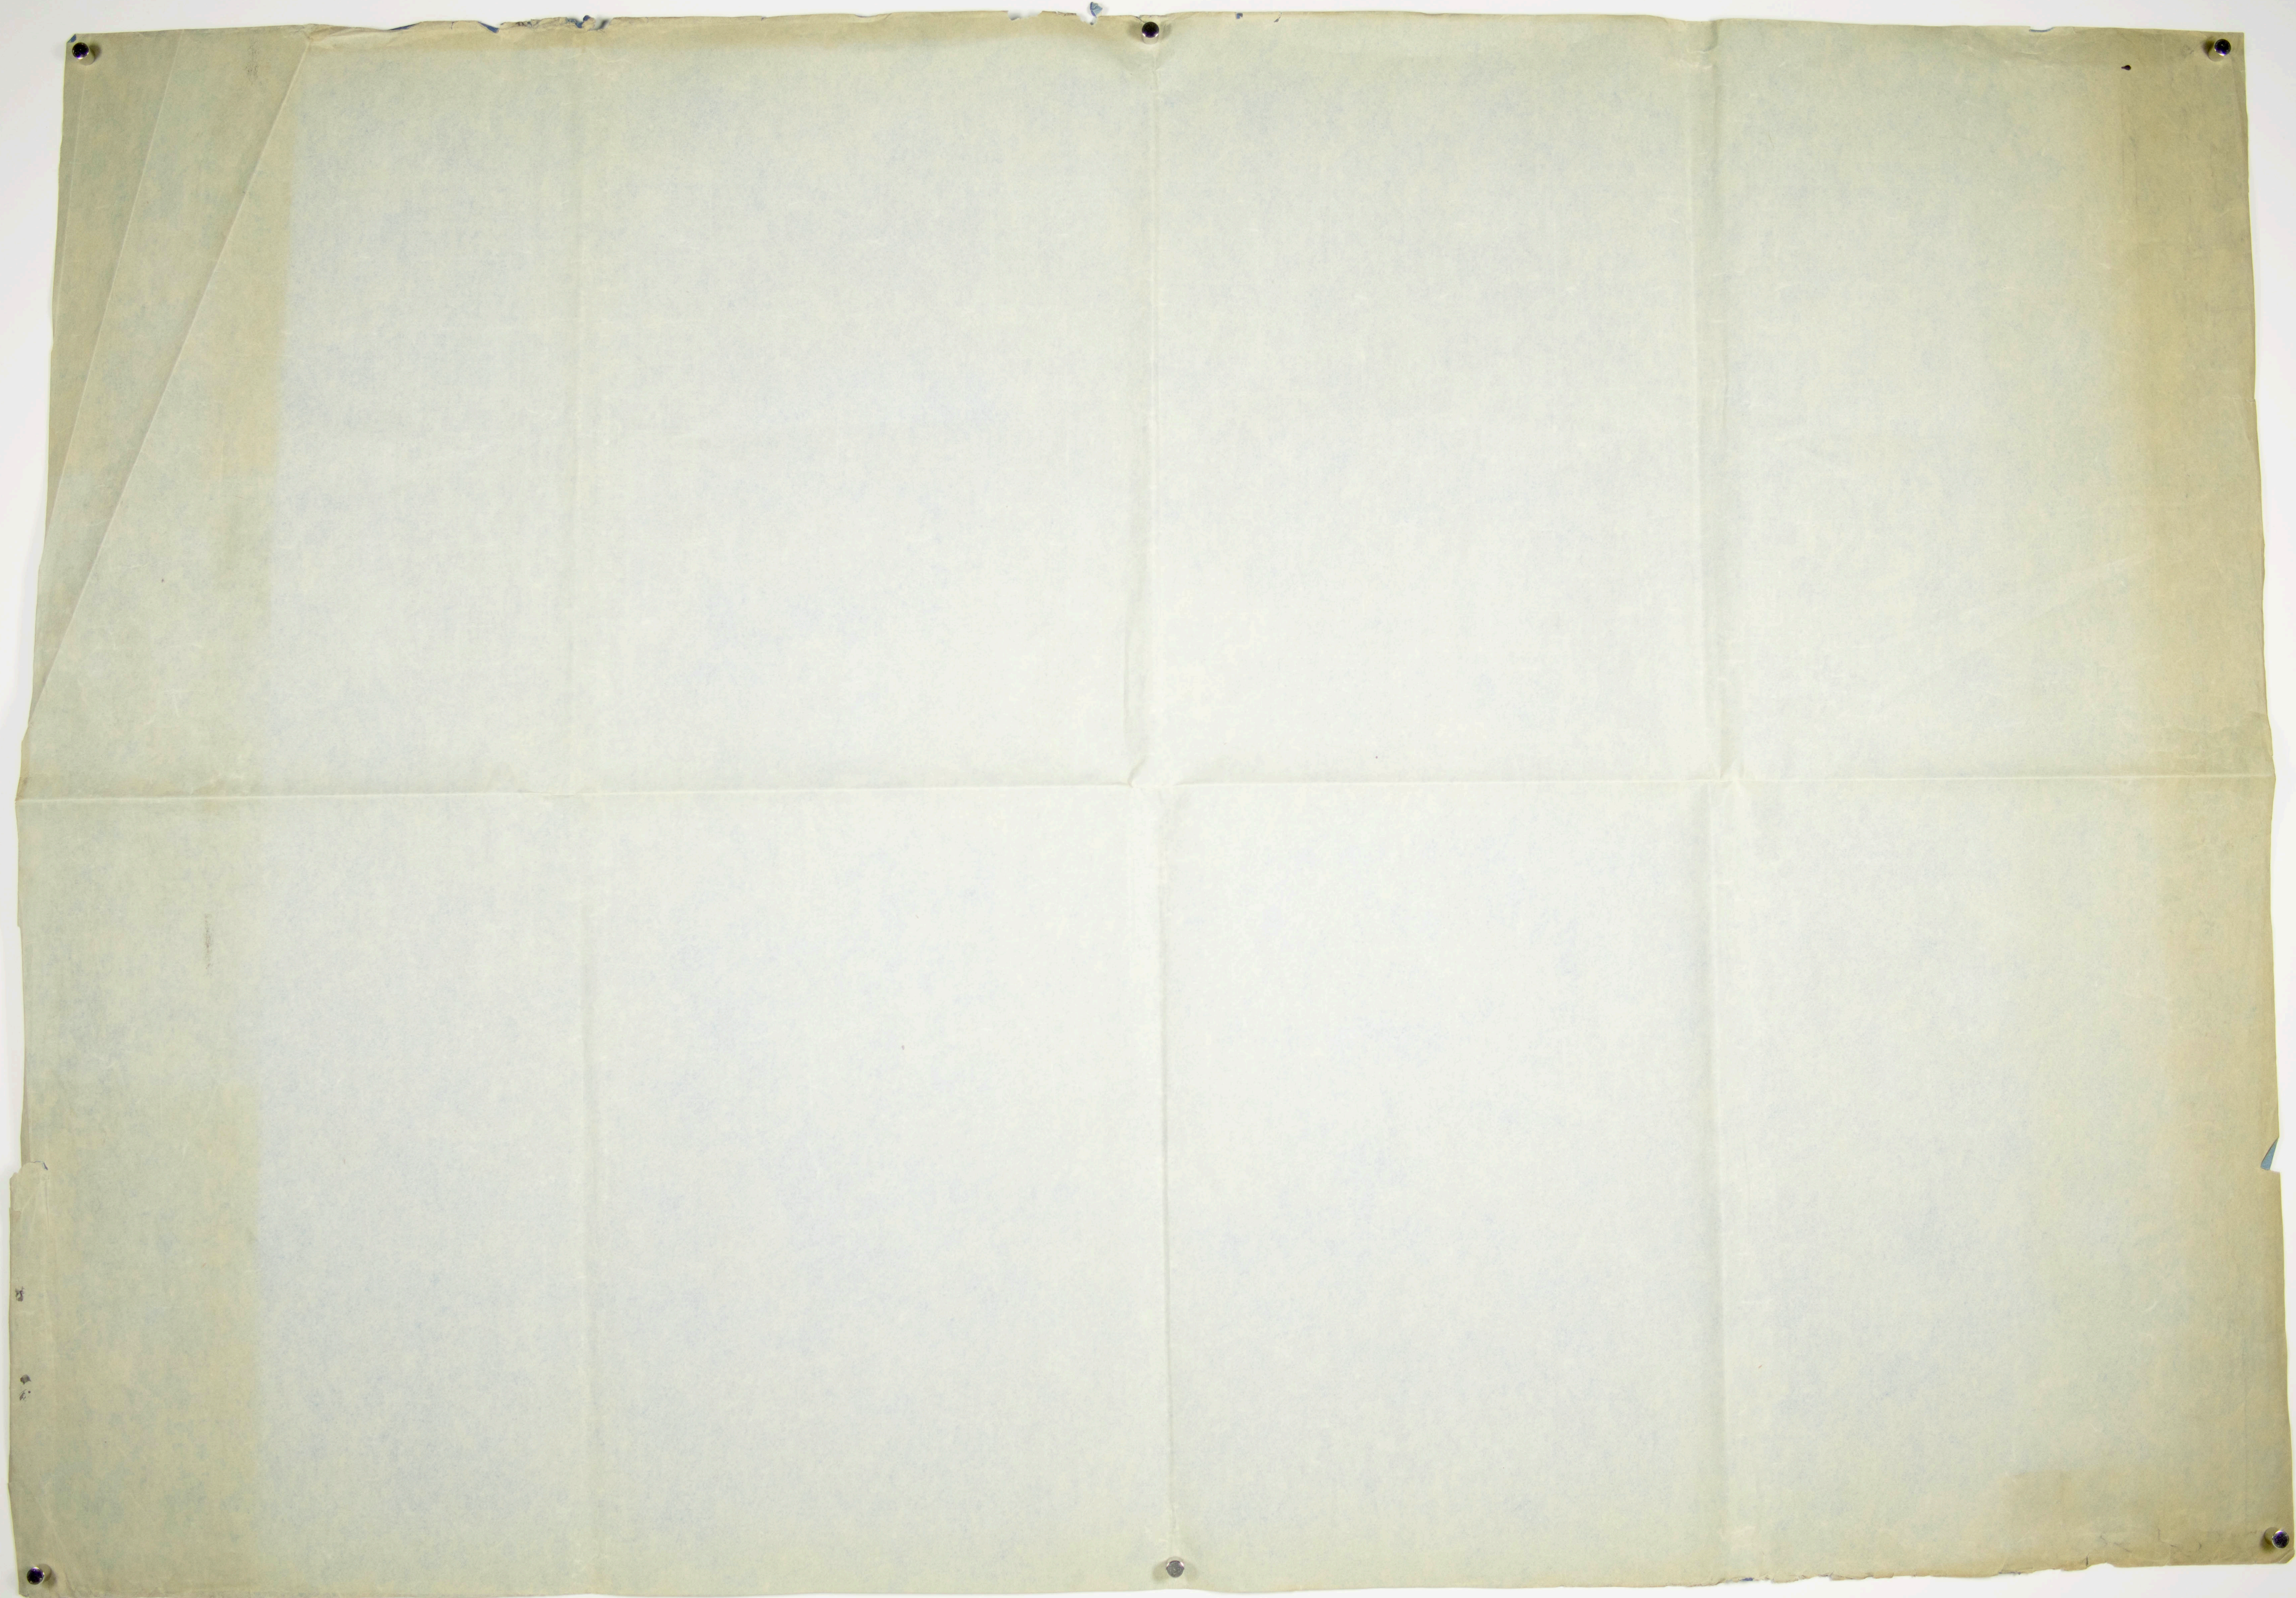

Mr Geo. M. Abbott

516-1811ms 160
12/31/81

18 and 19 81 1/2

160

